Deddington Towel Rail 1800 x 500/600mm.

Technical Drawing

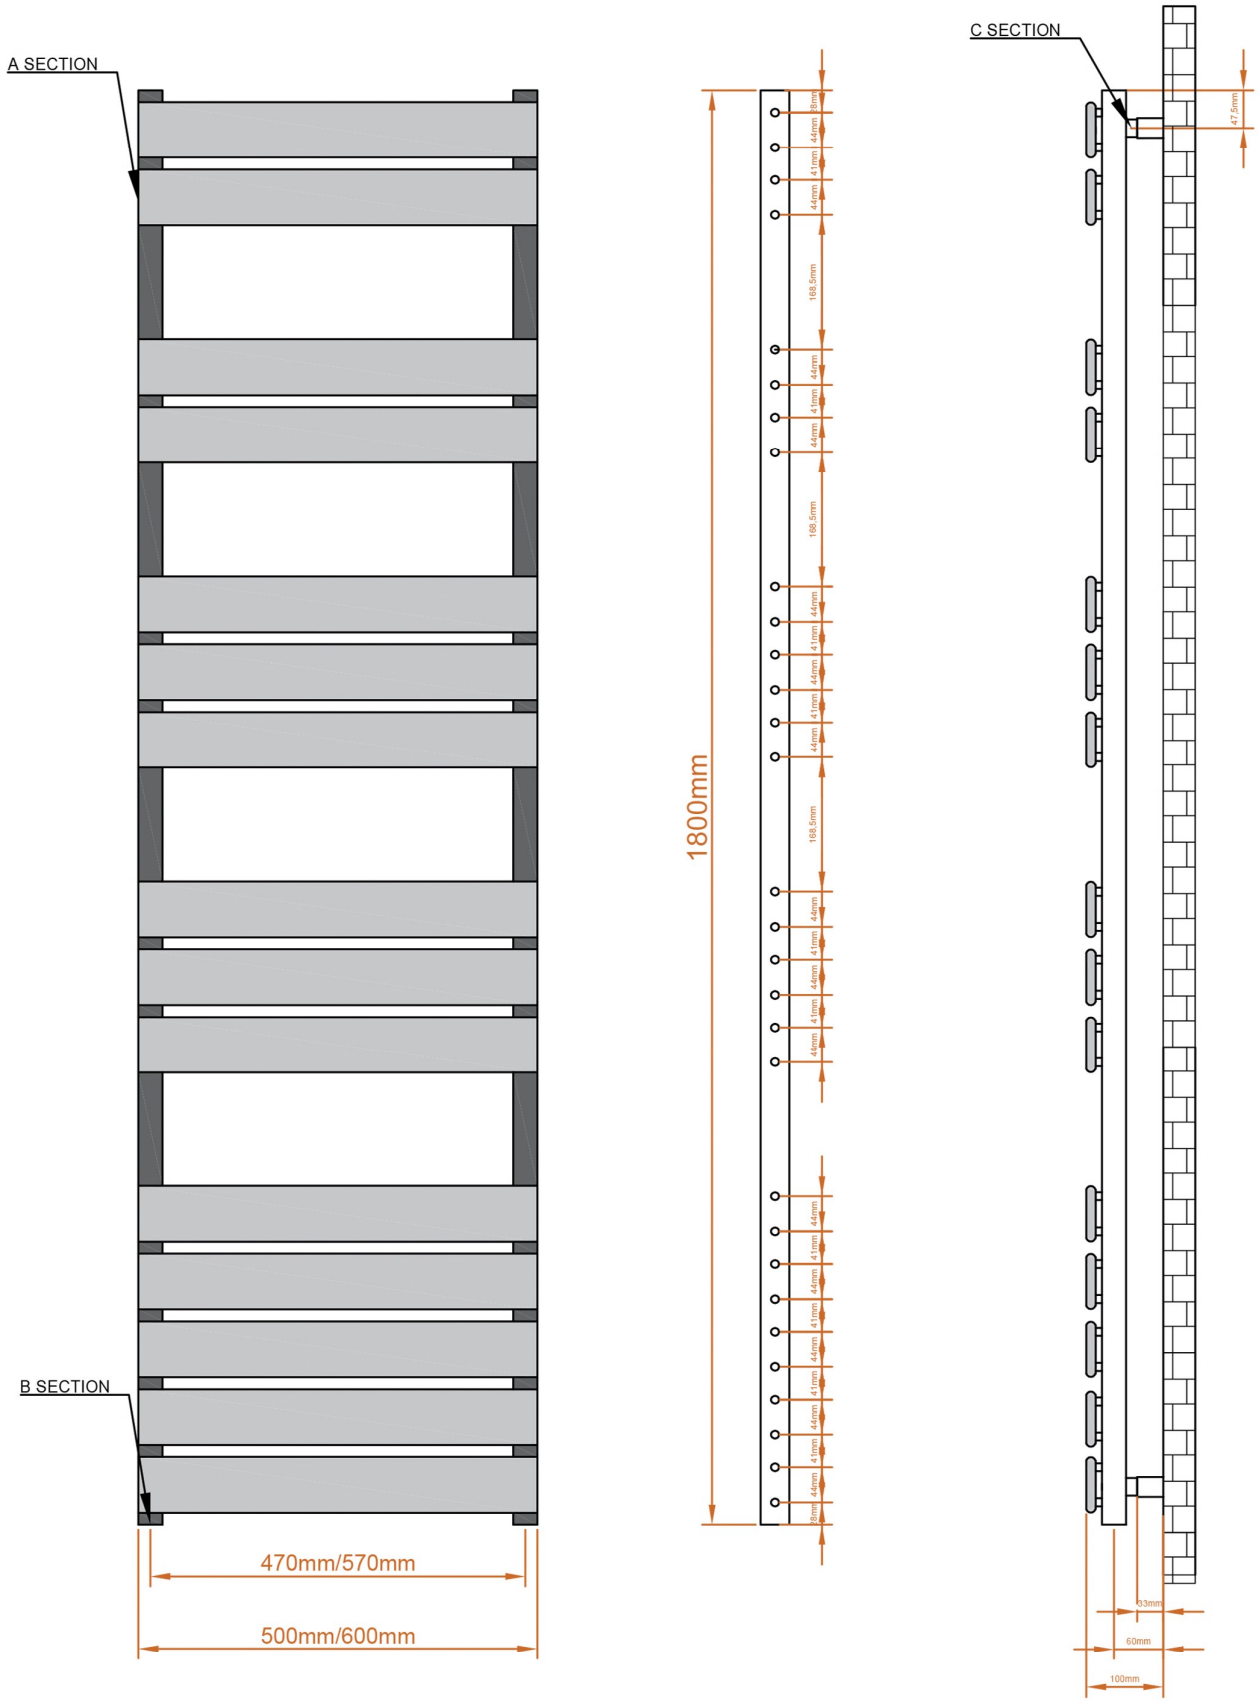

A SECTION

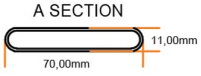

B SECTION

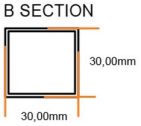

C SECTION

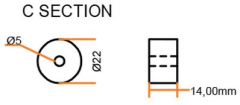

Eastbrook

Eastbrook Road, Gloucester GL4 3DB
Technical Helpline : 01452 317890
Mon - Fri / 8am - 5pm
Email : technical@eastbrookco.com